


YARIM DÖNER MERDİVEN DENGELENDİRMELERİ - 7

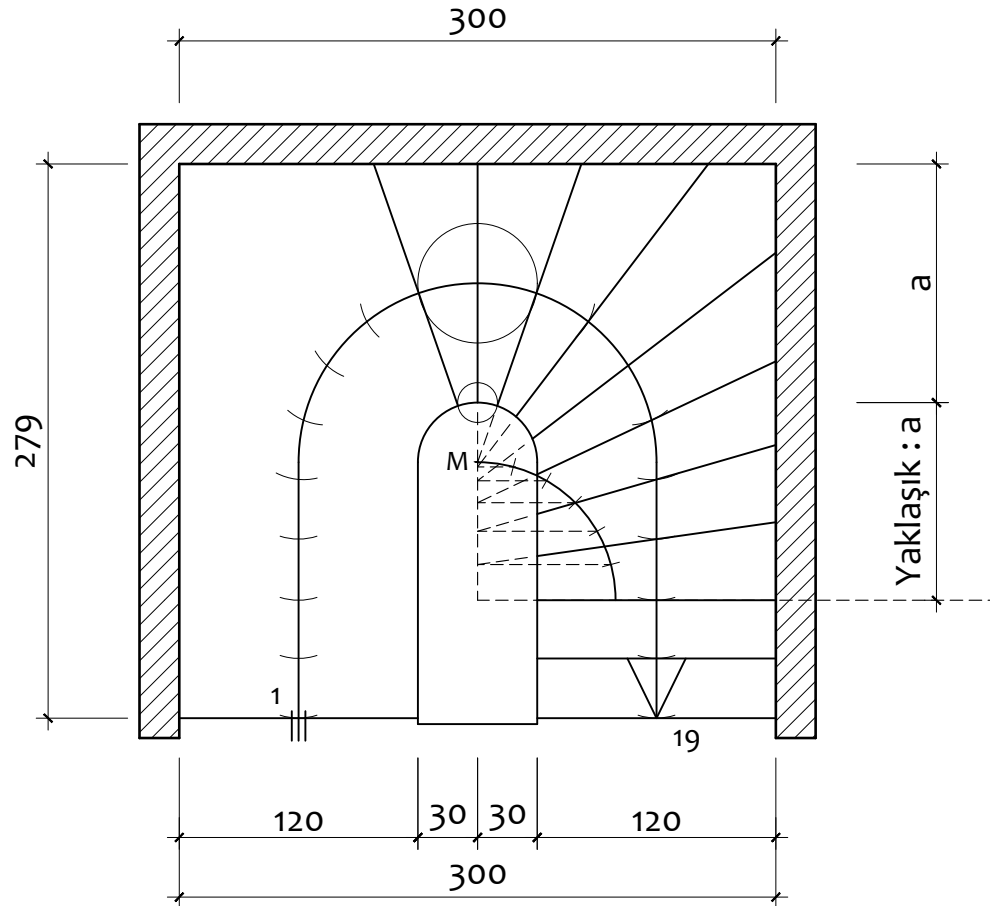


NOT:

Riht Sayısı : 19 Adet

Basamak Sayısı : 18 Adet

Basamak Geniřlięi: 30 cm.

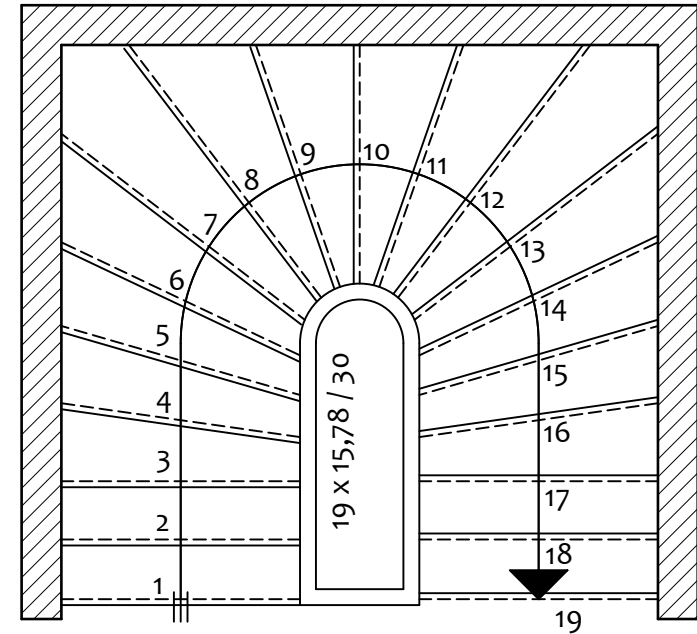

DENGELENDİRİLMİŞ MERDİVEN PLANI

YARIM DAİRE METODU İLE DENGELENDİRME (RIHT ORTADA)

Ölçek: 1/20