
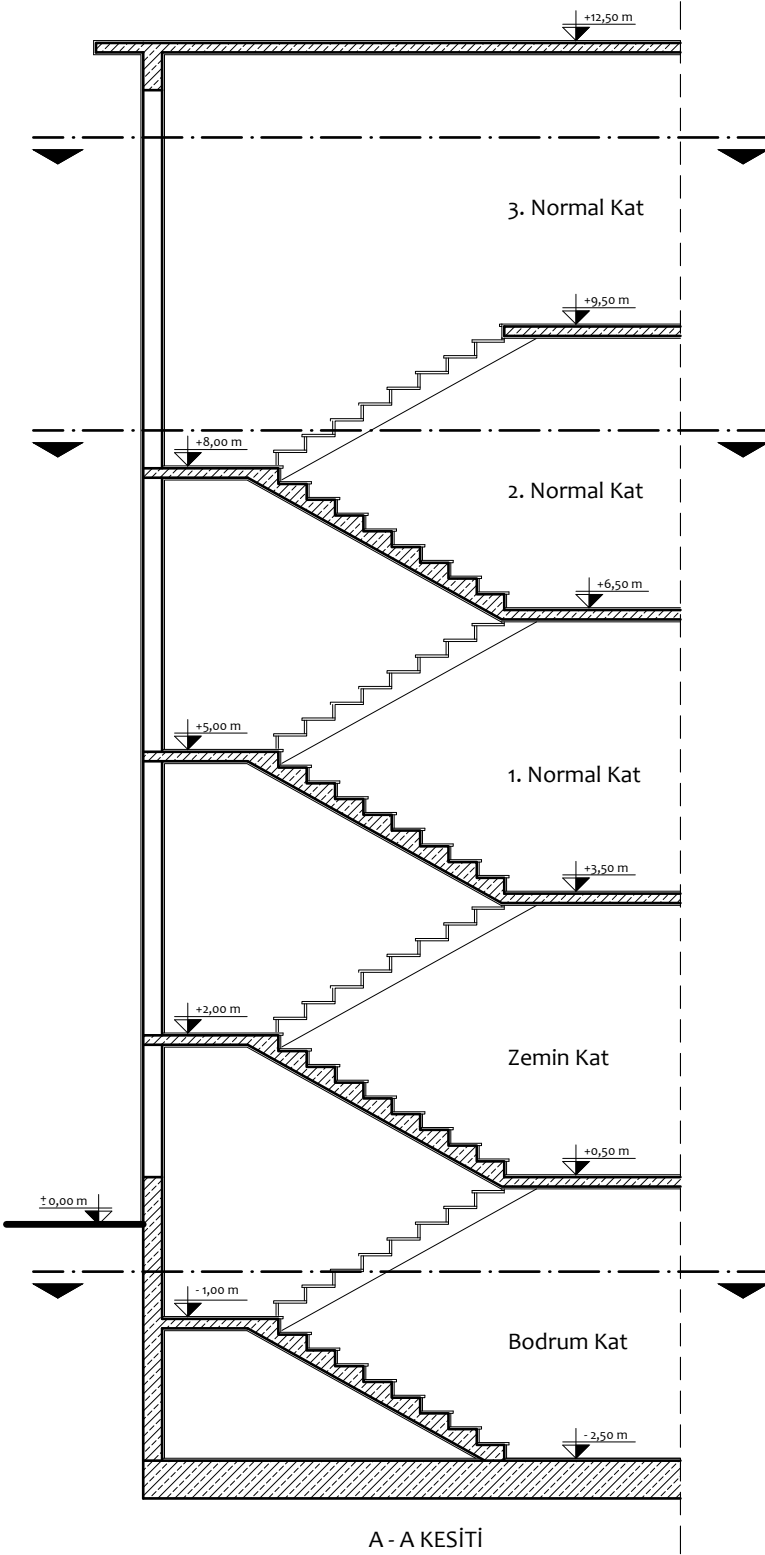
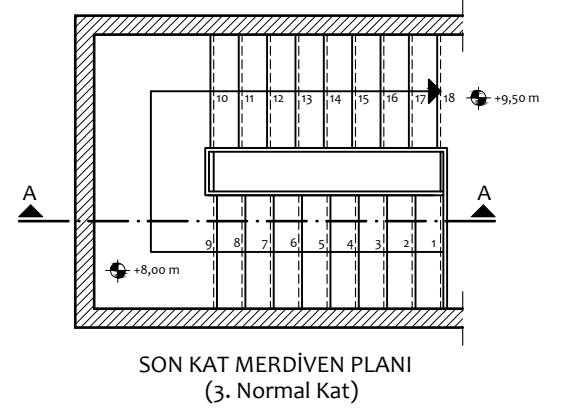
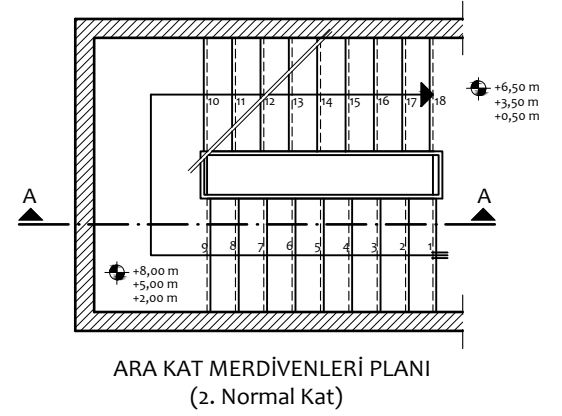


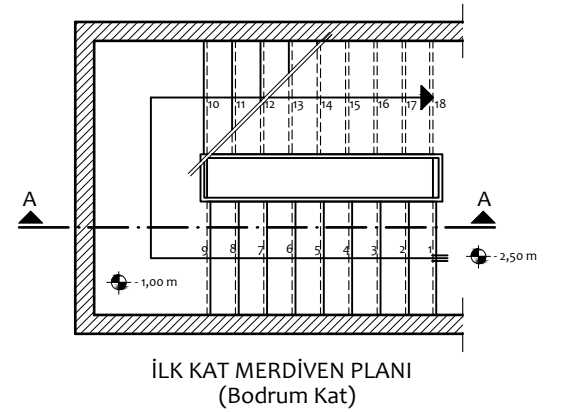

PLANDA MERDİVEN İFADELERİ